


32469977.231
5765616.990


32470044.010
5765688.031

Anlage 2 zu DS 9736/2020-2025

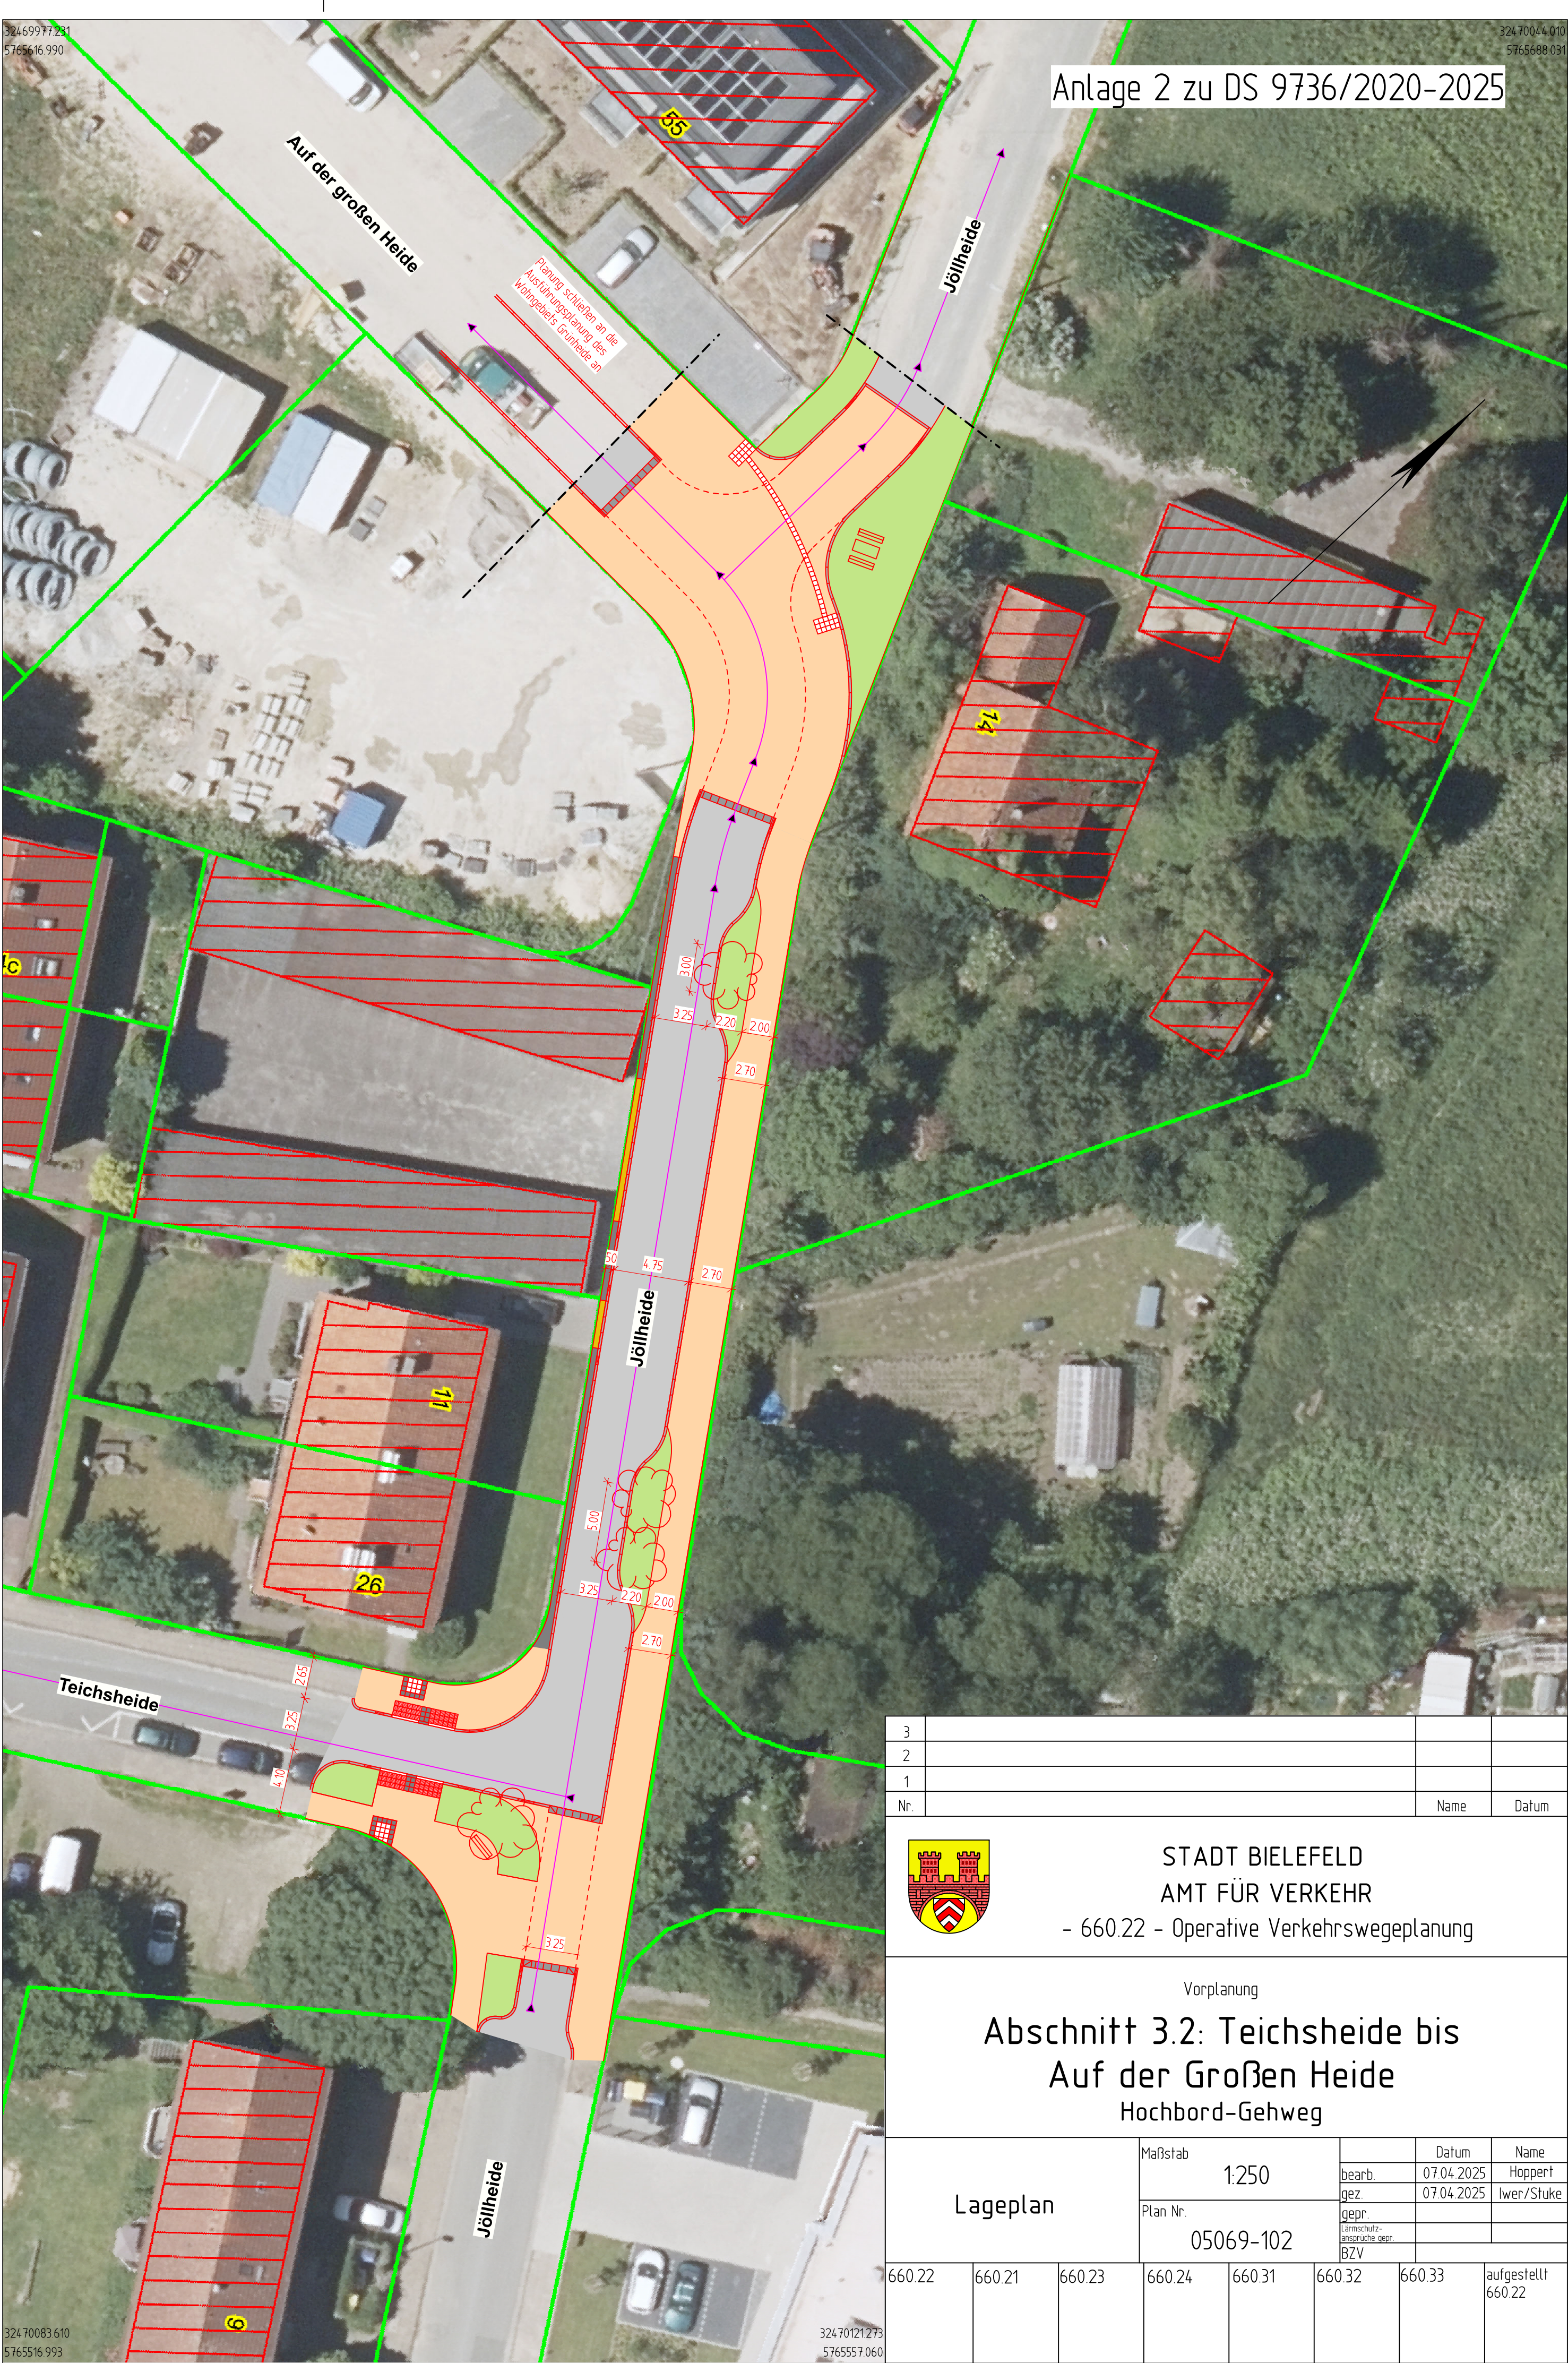

32470083.610
5765516.993

32470121.273
5765557.060

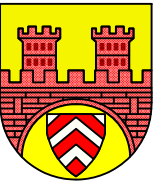3			
2			
1			
Nr.		Name	Datum
<div><div></div><div><div>STADT BIELEFELD</div><div>AMT FÜR VERKEHR</div><div>- 660.22 - Operative Verkehrswegeplanung</div></div></div>			
<div><div>Vorplanung</div><div>Abschnitt 3.2: Teichsheide bis Auf der Großen Heide</div><div>Hochbord-Gehweg</div></div>			
Lageplan	Maßstab	1:250	
	Plan Nr.	05069-102	
660.22	660.21	660.23	660.24
			660.31
			660.32
			660.33
			aufgestellt 660.22